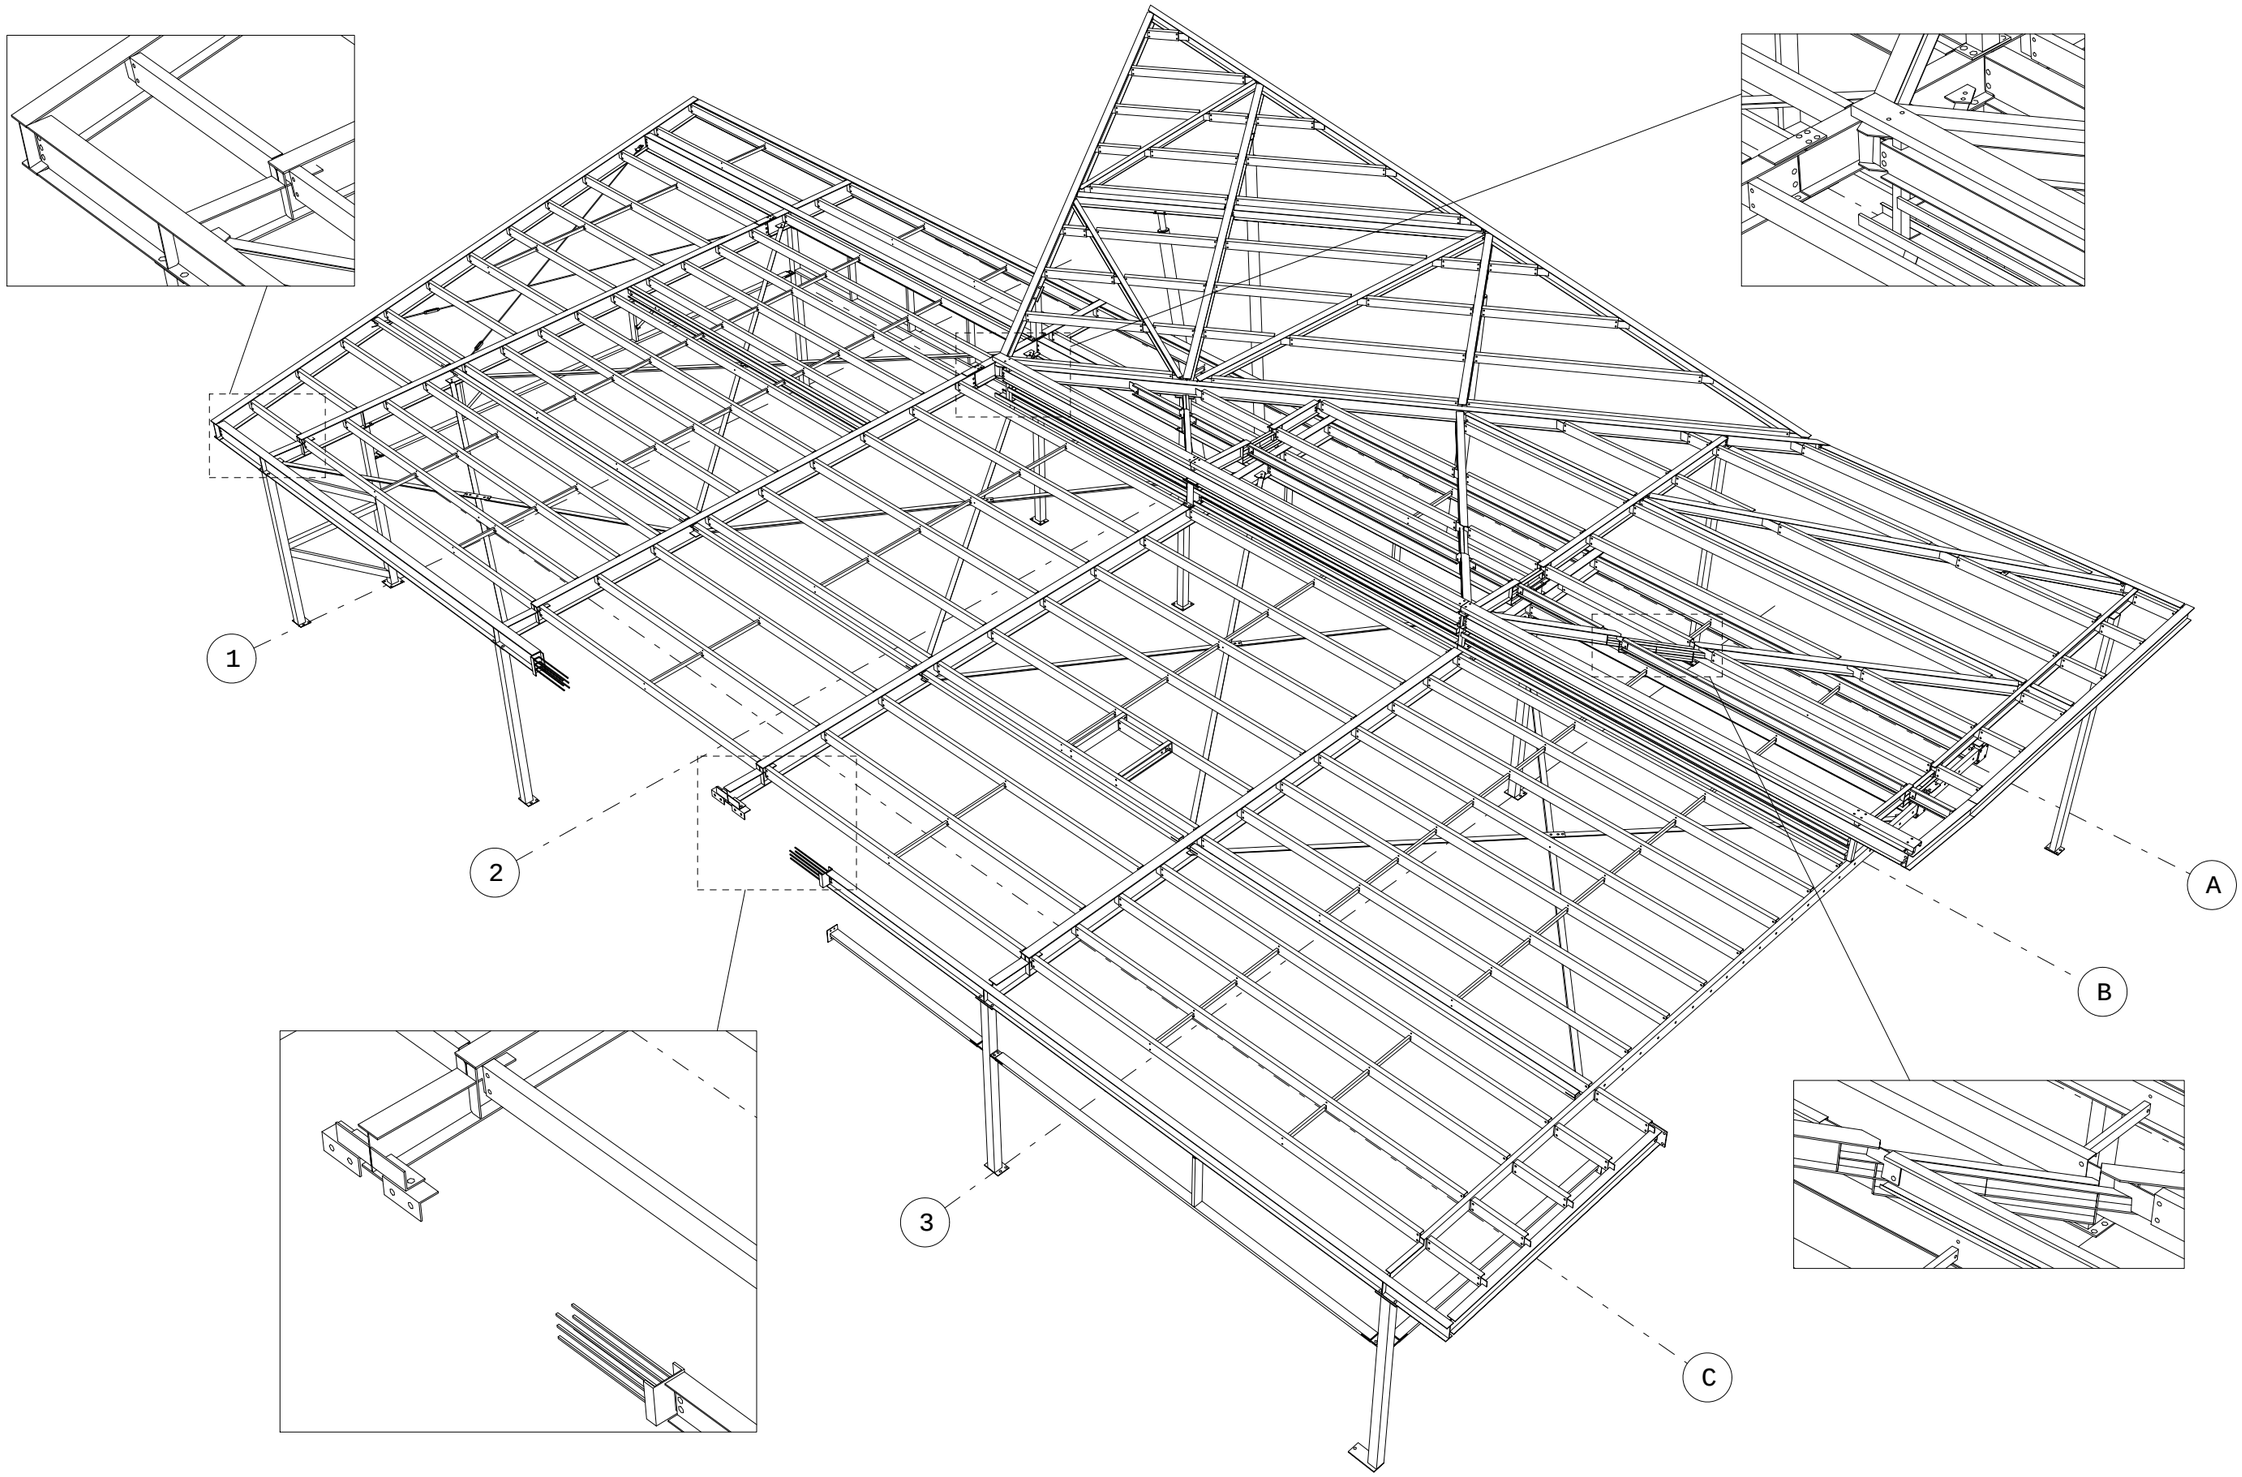


3-D VIEW

NOTES:

1. ALL HORIZONTAL MEMBERS ARE MARKED ON "TOP" FACE OF NORTH OR WEST END
2. * DENOTES MARKS ARE ON THE "TOP" FACE OF SOUTH OR EAST END
3. ALL PFC'S , FRAMES , HORIZ/VERT BRACING TO BE ERECTED WITH DIRECTION OF LEGS AS INDICATED ON PLANS OR ELEVATIONS.
4. ALL STAIRS ARE MARKED AT TOP END.
5. ALL COLUMNS ARE MARKED ON NORTH OR WEST FLANGE AT BASE END.
6. ALL FIN PLATES ARE ON THE NORTH AND WEST FACE OF CONNECTING BEAM U.O.N

STRUCAD

| | |
|---|---|
| | |
| | |
| | |
| | |
| | MARKING PLAN |
| | ENGINEERING DWG |
| DRG No. | REFERENCE DRAWINGS |

| REV | DATE | AMENDMENT |
|---|---|---|
| E | | |
| D | | |
| C | | |
| B | | |
| A | | |

CLIENT

Qcad Pty Ltd

ACN 115921876 PAUL 0478 630 510

| DRN | CHK | DATE | SCALE | SHEET |
|---|---|---|---|---|
| OC | | | NTS | |

CONSTRUCTION

PROJECT

EDEN BEACH CLUB
LOT 8016 FORESHORE DRIVE
JINDALEE WA

JOB NO.

MARKING PLAN

| DRG NO. | REV |
|---|---|
| - | |