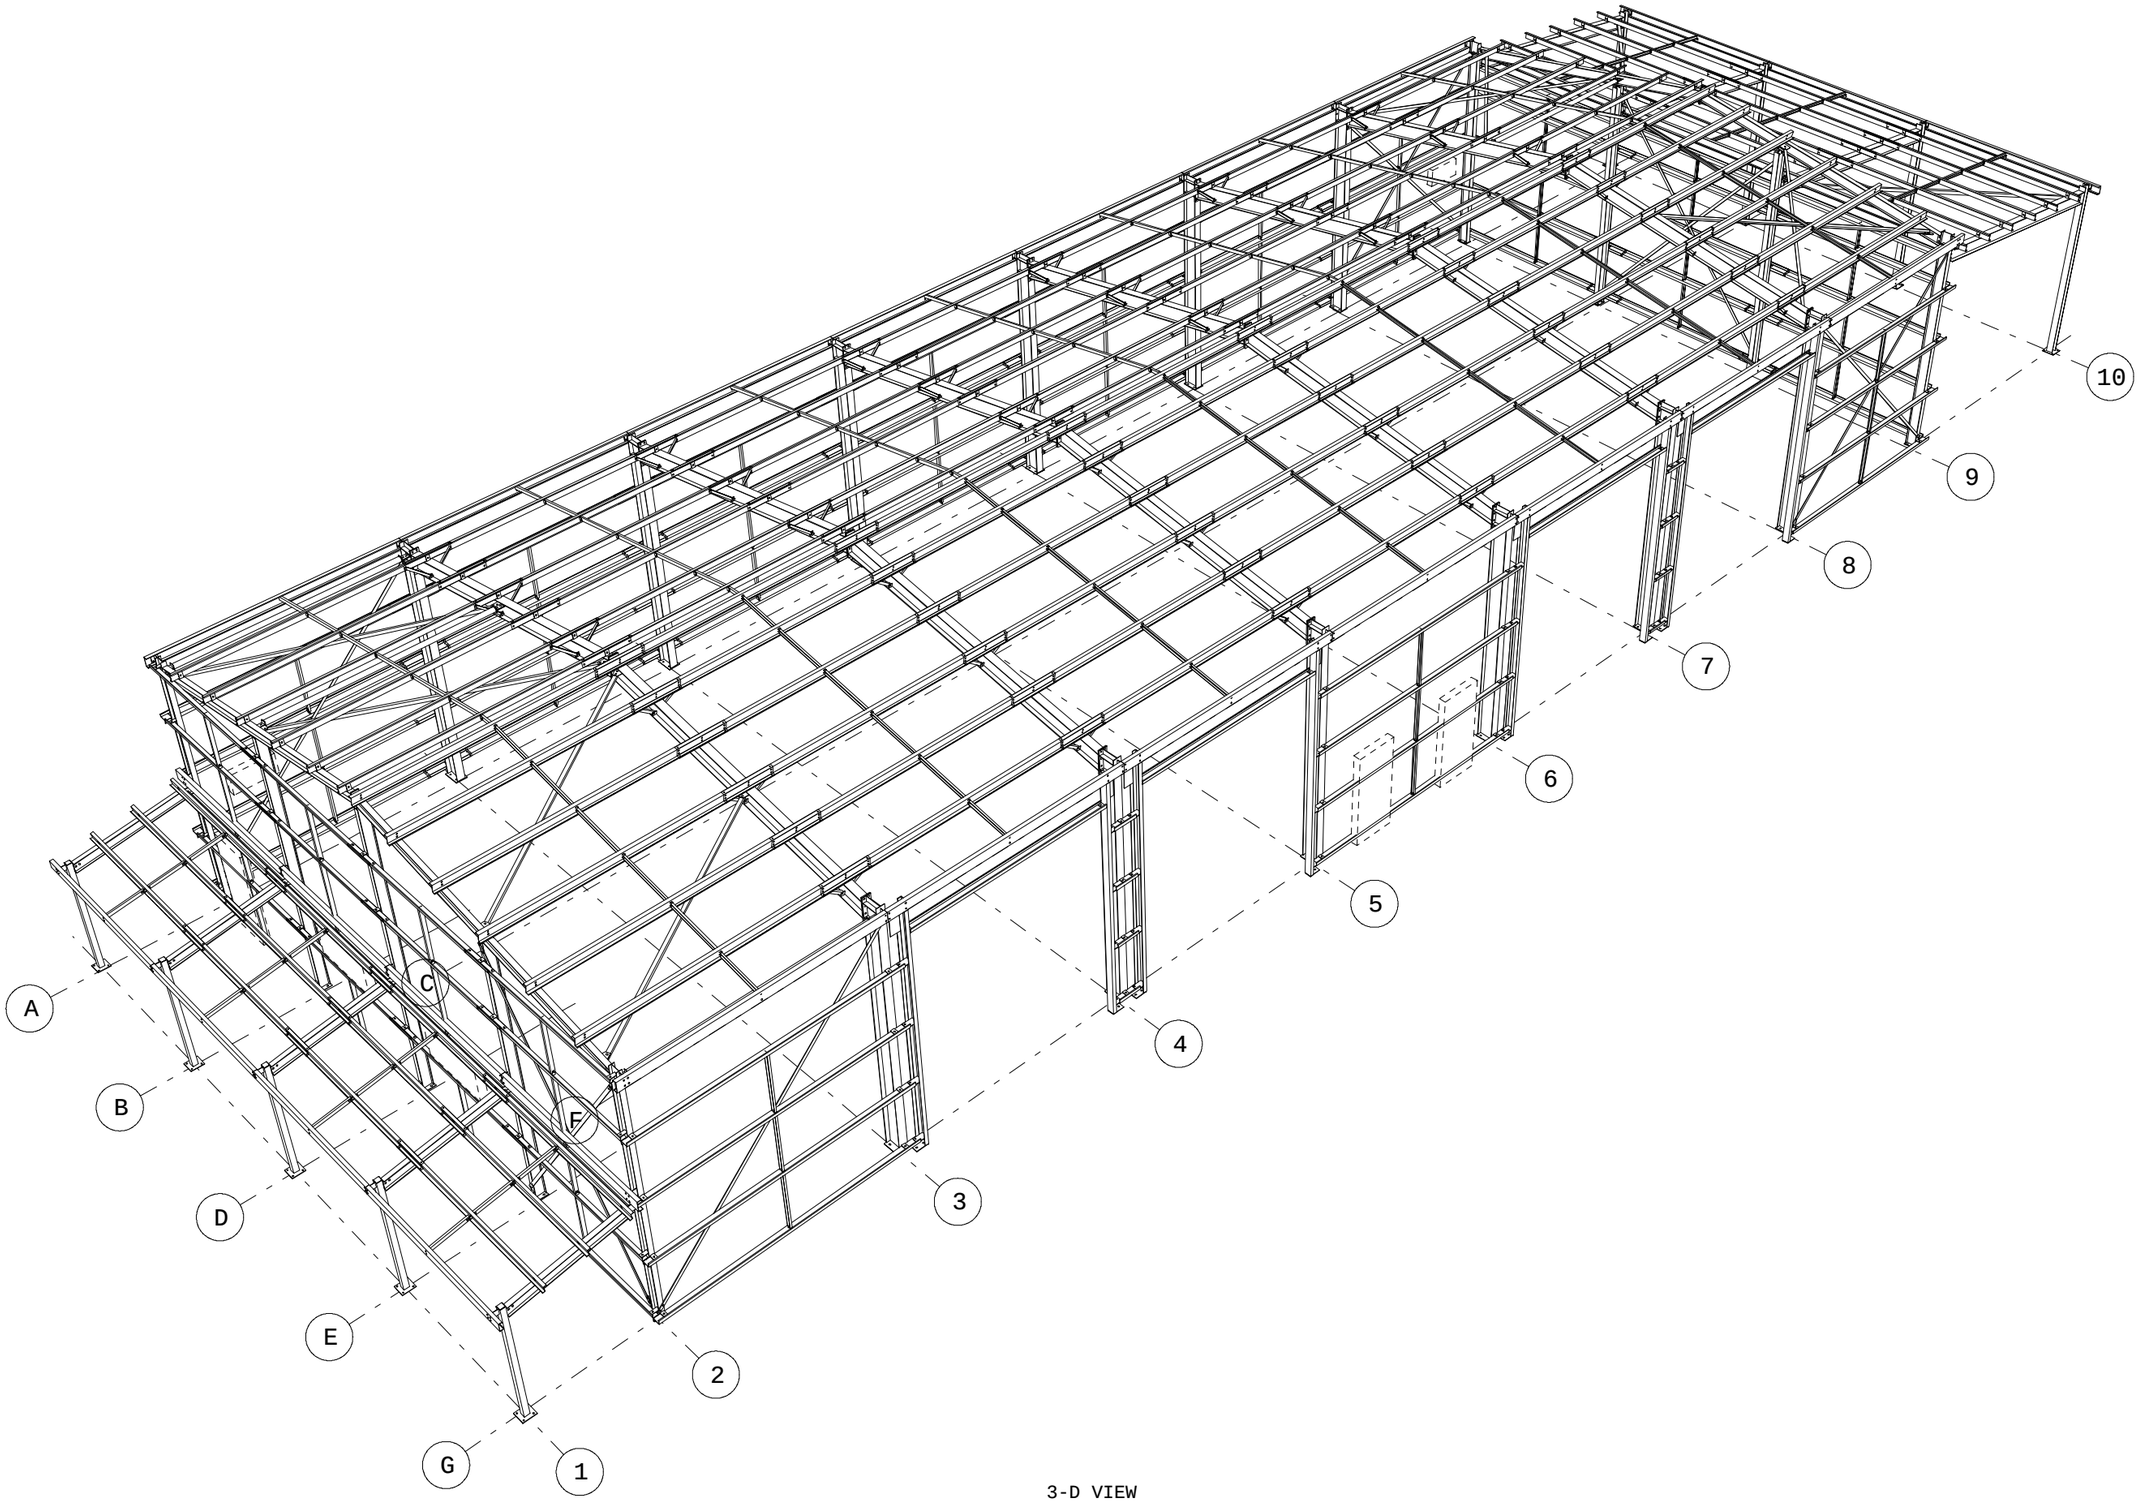

3-D VIEW

NOTES:

1. ALL HORIZONTAL MEMBERS ARE MARKED ON "TOP" FACE OF NORTH OR WEST END
2. * DENOTES MARKS ARE ON THE "TOP" FACE OF SOUTH OR EAST END
3. ALL PFC'S , FRAMES , HORIZ/VERT BRACING TO BE ERECTED WITH DIRECTION OF LEGS AS INDICATED ON PLANS OR ELEVATIONS.
4. ALL STAIRS ARE MARKED AT TOP END.
5. ALL COLUMNS ARE MARKED ON NORTH OR WEST FLANGE AT BASE END.
6. ALL FIN PLATES ARE ON THE NORTH AND WEST FACE OF CONNECTING BEAM U.O.N

STRUCAD

	MARKING PLAN
	ENGINEERING DWG
DRG No.	REFERENCE DRAWINGS

REV	DATE	AMENDMENT
E		
D		
C		
B		
A		

CLIENT

Cnea PTY Ltd
ACN 115921876 PAUL 0478 630 510

CONSTRUCTION

DRN	CHK	DATE	SCALE	SHEET
OC	PM		NTS	A-1

PROJECT
NEW WORKSHOP
LOT 310 GWENDOLINE CROSSING
BILINGURR WA

JOB NO.

MARKING PLAN

DRG NO.	REV
-	