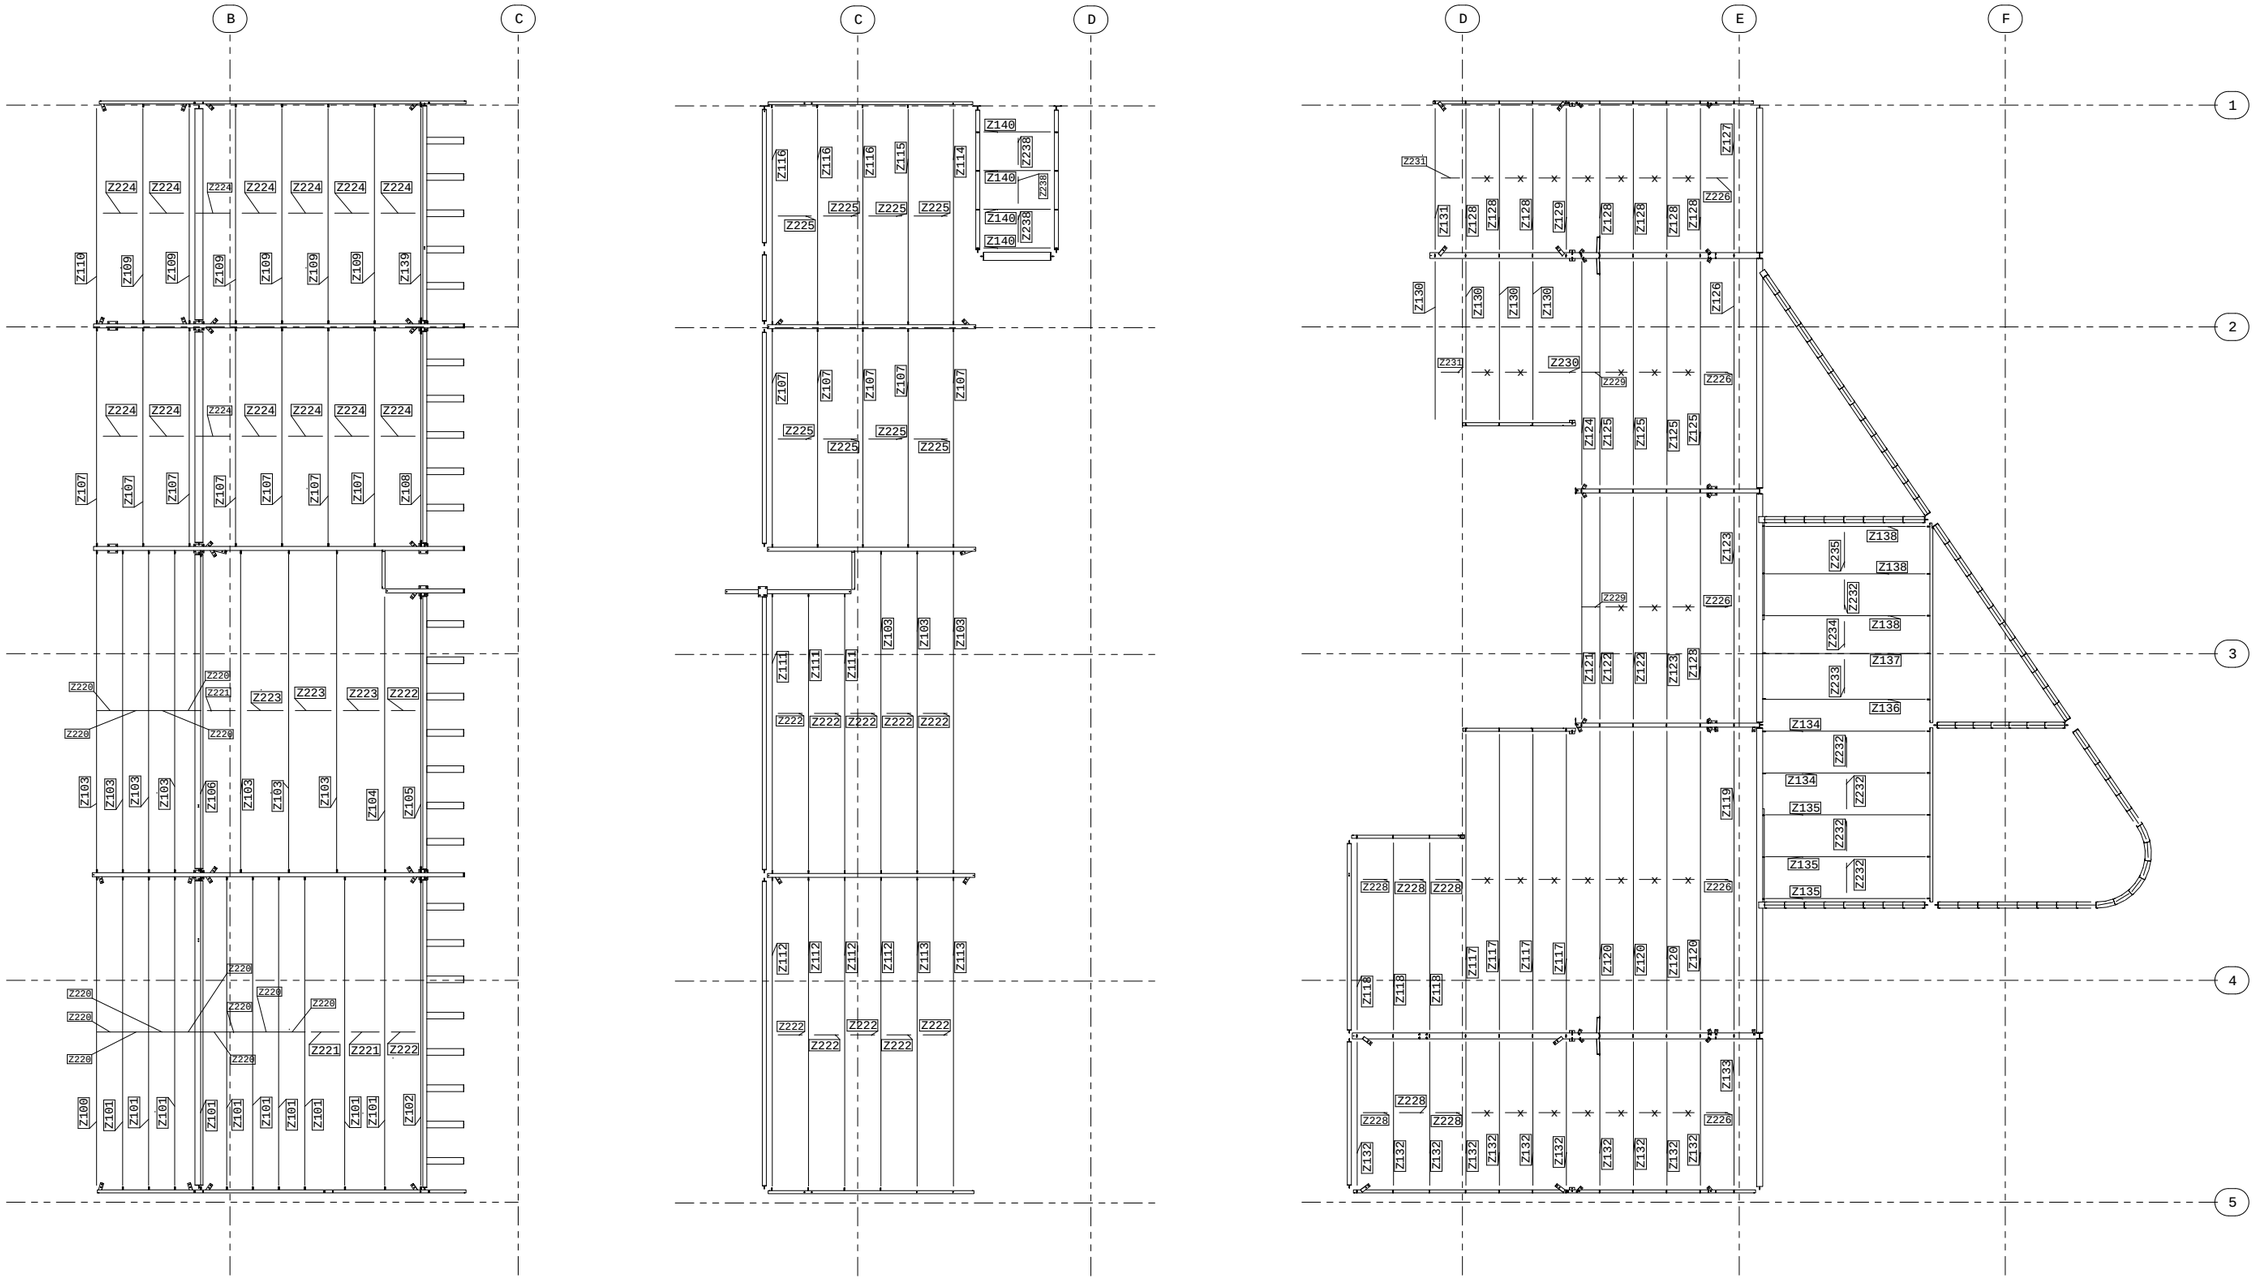


COLD ROLLED MARKED Z227 U.N.O.

PURLIN LAYOUT

NOTES:
1. ALL HORIZONTAL MEMBERS ARE MARKED ON "TOP" FACE OF NORTH OR WEST END
2. * DENOTES MARKS ARE ON THE "TOP" FACE OF SOUTH OR EAST END
3. ALL PFC'S , FRAMES , HORIZ/VERT BRACING TO BE ERECTED WITH DIRECTION OF LEGS AS INDICATED ON PLANS OR ELEVATIONS.
4. ALL STAIRS ARE MARKED AT TOP END.
5. ALL COLUMNS ARE MARKED ON NORTH OR WEST FLANGE AT BASE END.
6. ALL FIN PLATES ARE ON THE NORTH AND WEST FACE OF CONNECTING BEAM U.O.N

STRUCAD

| DRG No. | REFERENCE DRAWINGS |
|---|---|
| | MARKING PLAN |
| | ENGINEERING DWG |

| REV | DATE | AMENDMENT |
|---|---|---|
| E | | |
| D | | |
| C | | |
| B | | |
| A | | |

CLIENT


Cnecad PTY Ltd
ACN 115921876
POST OFFICE BOX 976
MORLEY WA 6943
PAUL 0468 854 831
KERRY 0468 854 830


| DRN | CHK | DATE | SCALE | SHEET |
|---|---|---|---|---|
| | | | NTS | A1 |

PROJECT

MIXED USE DEVELOPMENT
23 RAILWAY RD SUBIACO

JOB NO.

MARKING PLAN

DRG NO. -

REV